STANDARD PAY WINDOW

SHALLOW DOCUMENT TRAY
AUDIO ENHANCEMENT AND
INDUCTION LOOP

Ref: SPW4

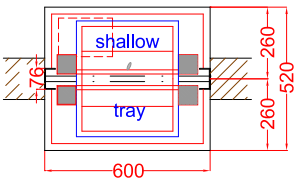

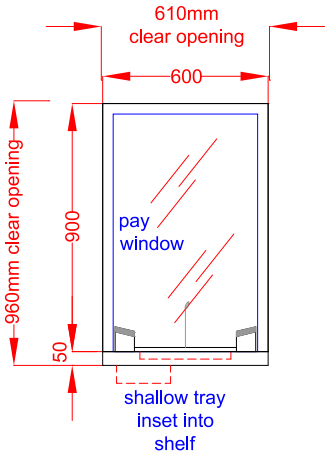

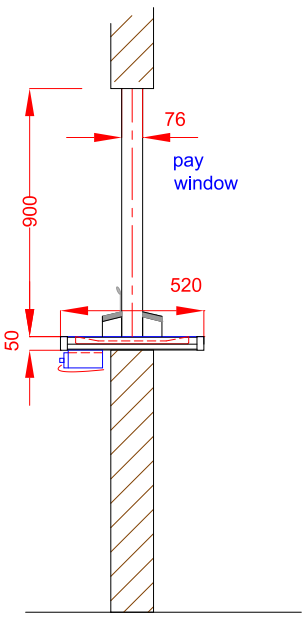

DO NOT SCALE FROM DRAWING

© 2008 KS Security Limited

PLEASE NOTE:

Standard pay windows offer protection to physical attack level.

Bullet resistant options available

Not suitable for external applications.

KS SECURITY

KS Security Limited
Units 2-6,
Warsop Trading Estate,
Hever Road, Edenbridge,
Kent TN8 5LD

Tel: 01732 867199
Fax: 01732 867102
e-mail: info@ks-security.co.uk
www.ks-security.co.uk

Drawing No:SPW4

Date: 14th March 2008

SPW4
Standard Pay Window
Shallow Document Tray With
Speech Enhancement

Scale: 1:20 at A4

Drawn by: John Milner

Checked by: